Alberta This plan may not be commercially re-distributed, transferred or manipulated in any form without the specific written consent of Alberta Land Titles

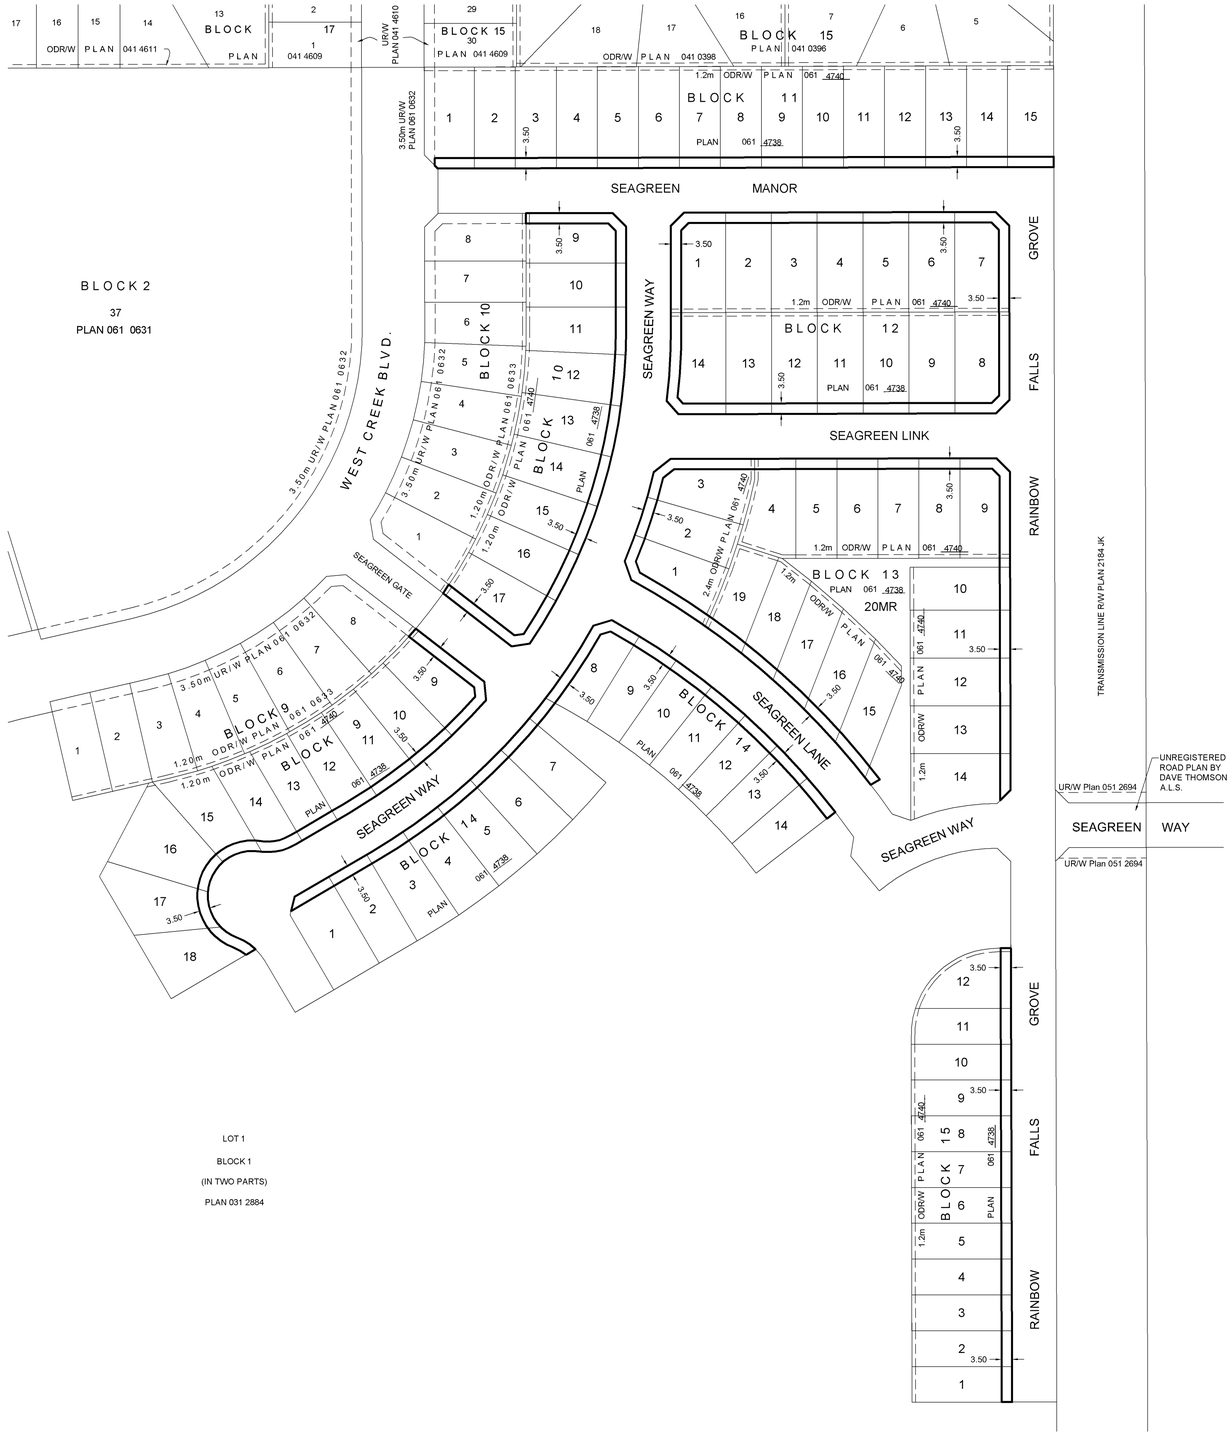

REGISTRAR
LAND TITLES OFFICE

PLAN NO. 0614739

ENTERED AND REGISTERED
ON December 19, 2006
INSTRUMENT No: 061 524 779

G. M. McGeachie
A.D., REGISTRAR

RAINBOW FALLS
PHASE 3

TOWN OF CHESTERMERE
ALBERTA

PLAN SHOWING
UTILITY RIGHT-OF-WAY

AFFECTING PART OF

LOTS 9-18 INCLUSIVE, BLOCK 9
LOTS 9-17 INCLUSIVE, BLOCK 10
LOTS 1-15 INCLUSIVE, BLOCK 11
LOTS 1-14 INCLUSIVE, BLOCK 12
LOTS 1-19 INCLUSIVE, AND LOT 20MR, BLOCK 13
LOTS 1-14 INCLUSIVE, BLOCK 14
LOTS 1-12 INCLUSIVE, BLOCK 15
PLAN 061 4738

AND PART OF

LOT 1, BLOCK 1, PLAN 031 2884

ALL WITHIN THE

S.W. 1/4 SEC. 10, TWP. 24, RGE. 28, W.4M.

JEFF BLATZ, A.L.S., 2006

SCALE 1 : 1000

0 5 10 25 50 100m

NOTES
1. All distances are in metres and decimals thereof.
2. Area to be registered shown bounded thus
3. Right of Way is 3.5m in perpendicular width unless noted otherwise

SURVEYOR
Jeff Blatz, A.L.S.

The survey was performed from June 19, 2006 to August 24, 2006 in accordance with the provisions of the Surveys Act.

ALBERTA LAND SURVEYORS ASSOCIATION
PERMIT NUMBER
P105
Challenger Geomatics Ltd.

REQUESTED BY
RAINBOW FALLS DEVELOPMENT INC.

CHALLENGER GEOMATICS LTD.
CALGARY, ALBERTA
PHONE (403) 253-8101 FAX (403) 253-1985
DWG. BY: KGK/LMJ DATE: NOVEMBER 16, 2006 FILE NO.: 22426URW-3