Alberta This plan may not be commercially re-distributed, transferred or manipulated in any form without the specific written consent of Alberta Land Titles

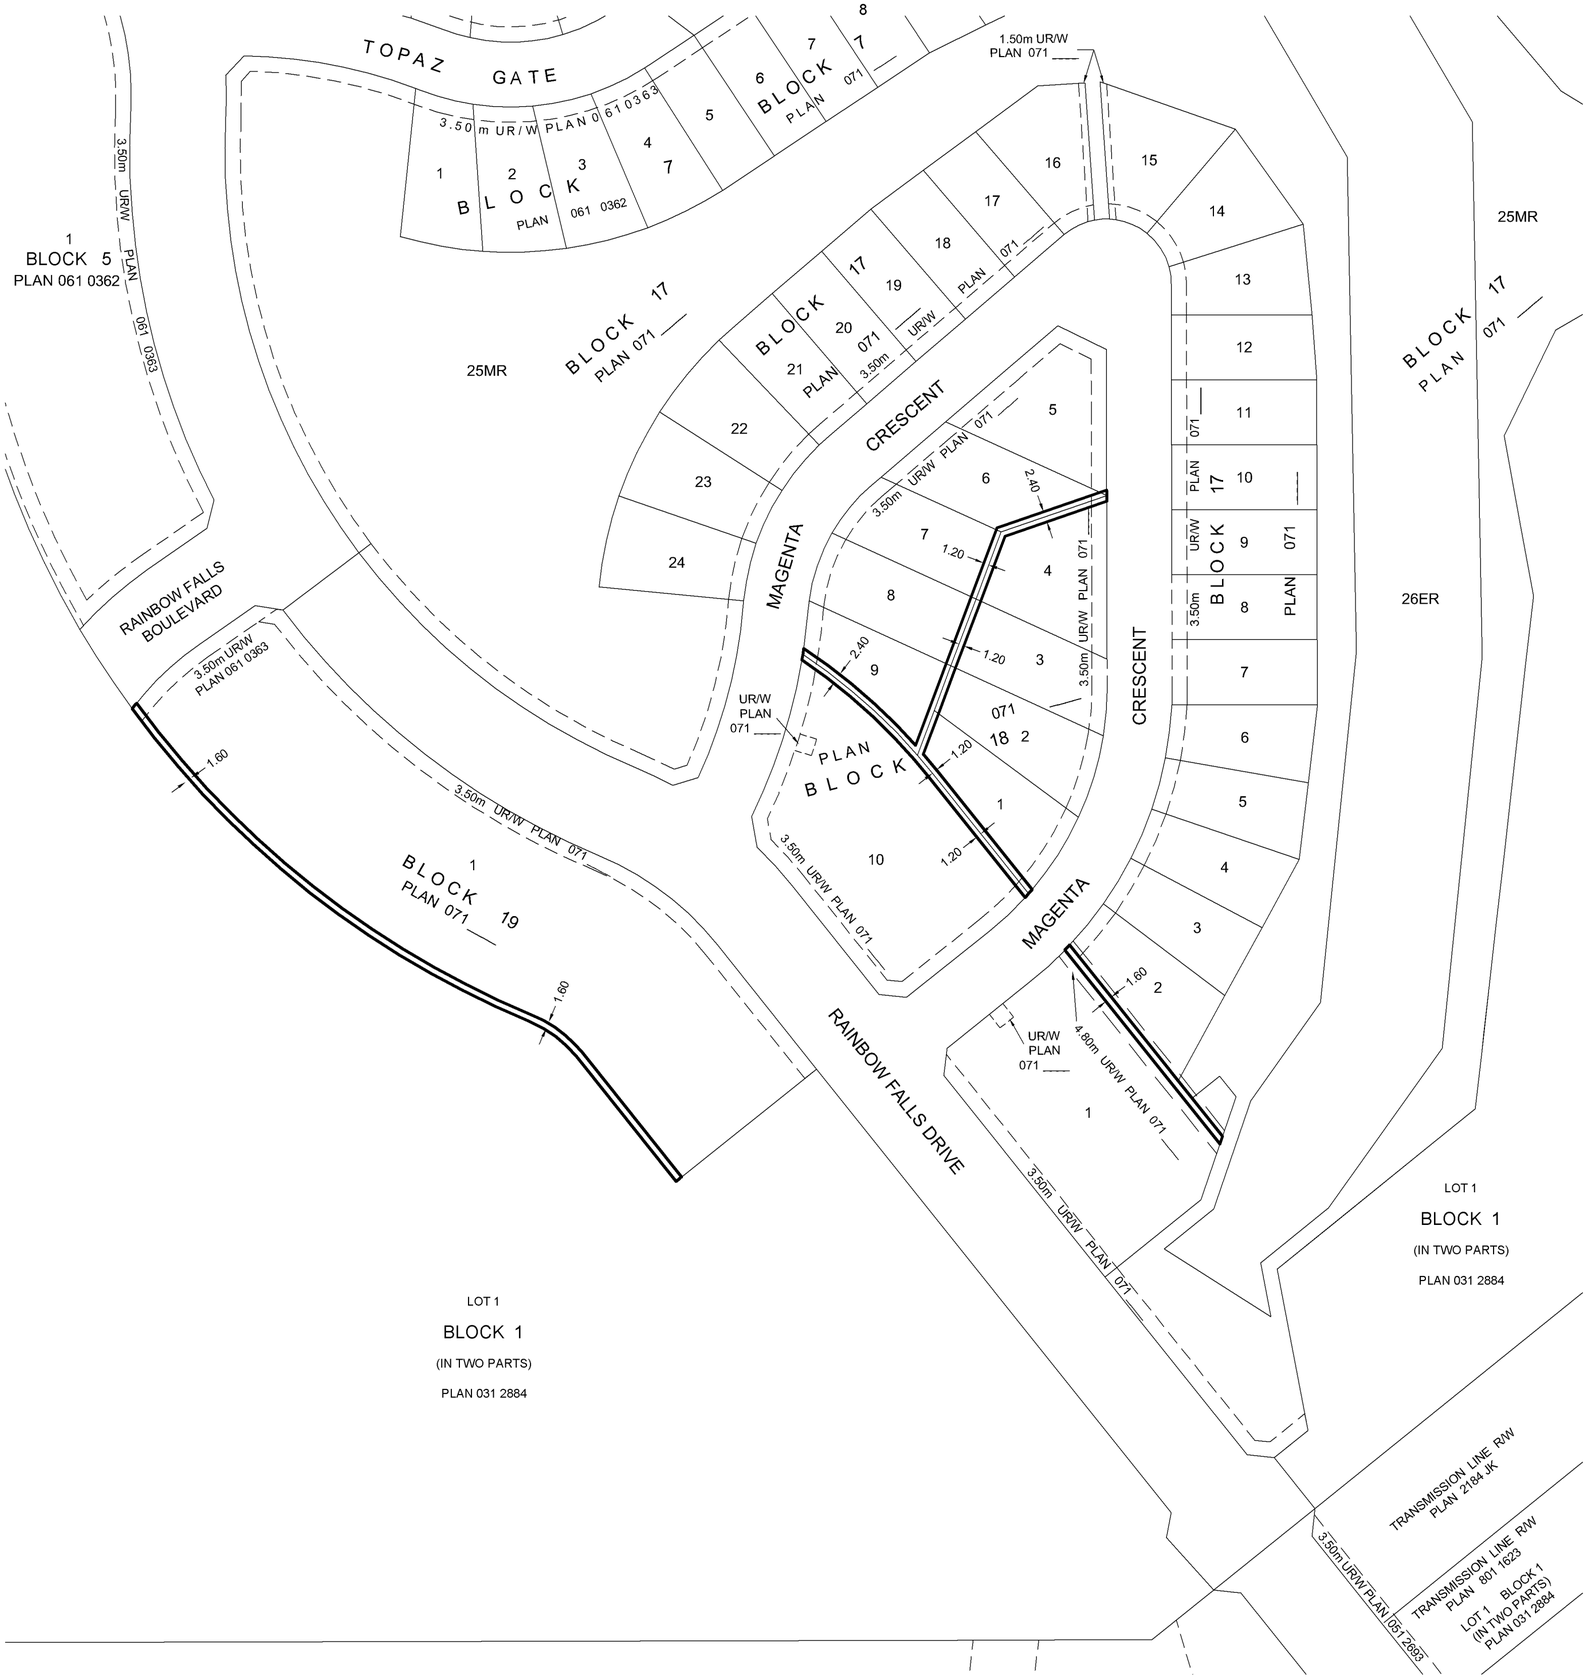

REGISTRAR
LAND TITLES OFFICE

PLAN NO. 081 1393

ENTERED AND REGISTERED
ON March 28, 2008
INSTRUMENT No: 081 113 601

P. Pitman
A.D., REGISTRAR

RAINBOW FALLS
PHASE 5

TOWN OF CHESTERMERE
ALBERTA

PLAN SHOWING SURVEY OF
OVERLAND DRAINAGE RIGHT OF WAY
AFFECTING PART OF

LOT 1, BLOCK 17,
LOTS 1 THROUGH 10 INCLUSIVE,
BLOCK 18,
LOT 1, BLOCK 19,
PLAN ~~071~~ 081 1389

WITHIN THE

S.W. 1/4 SEC. 10, TWP. 24, RGE. 28, W.4M.

JEFF BLATZ, A.L.S., 2007

SCALE 1 : 1000

0 5 10 25 50 100m

NOTES
1. Distances are in metres and decimals thereof.
2. Area to be registered shown bounded thus ———
3. Right of Way is 2.4m in perpendicular width unless noted otherwise.

SURVEYOR
Jeff Blatz, A.L.S.

The survey was performed from March 12, 2007 to September 20, 2007 in accordance with the provisions of the Surveys Act.

ALBERTA LAND SURVEYORS' ASSOCIATION PERMIT NUMBER P105 Challenger Geomatics Ltd.

REQUESTED BY
RAINBOW FALLS DEVELOPMENT INC.

CHALLENGER GEOMATICS LTD.
CALGARY, ALBERTA
PHONE (403) 253-8101 FAX (403) 253-1985
DWG. BY: LMJ DATE: DECEMBER 17, 2007 FILE NO.: 22935 OLD